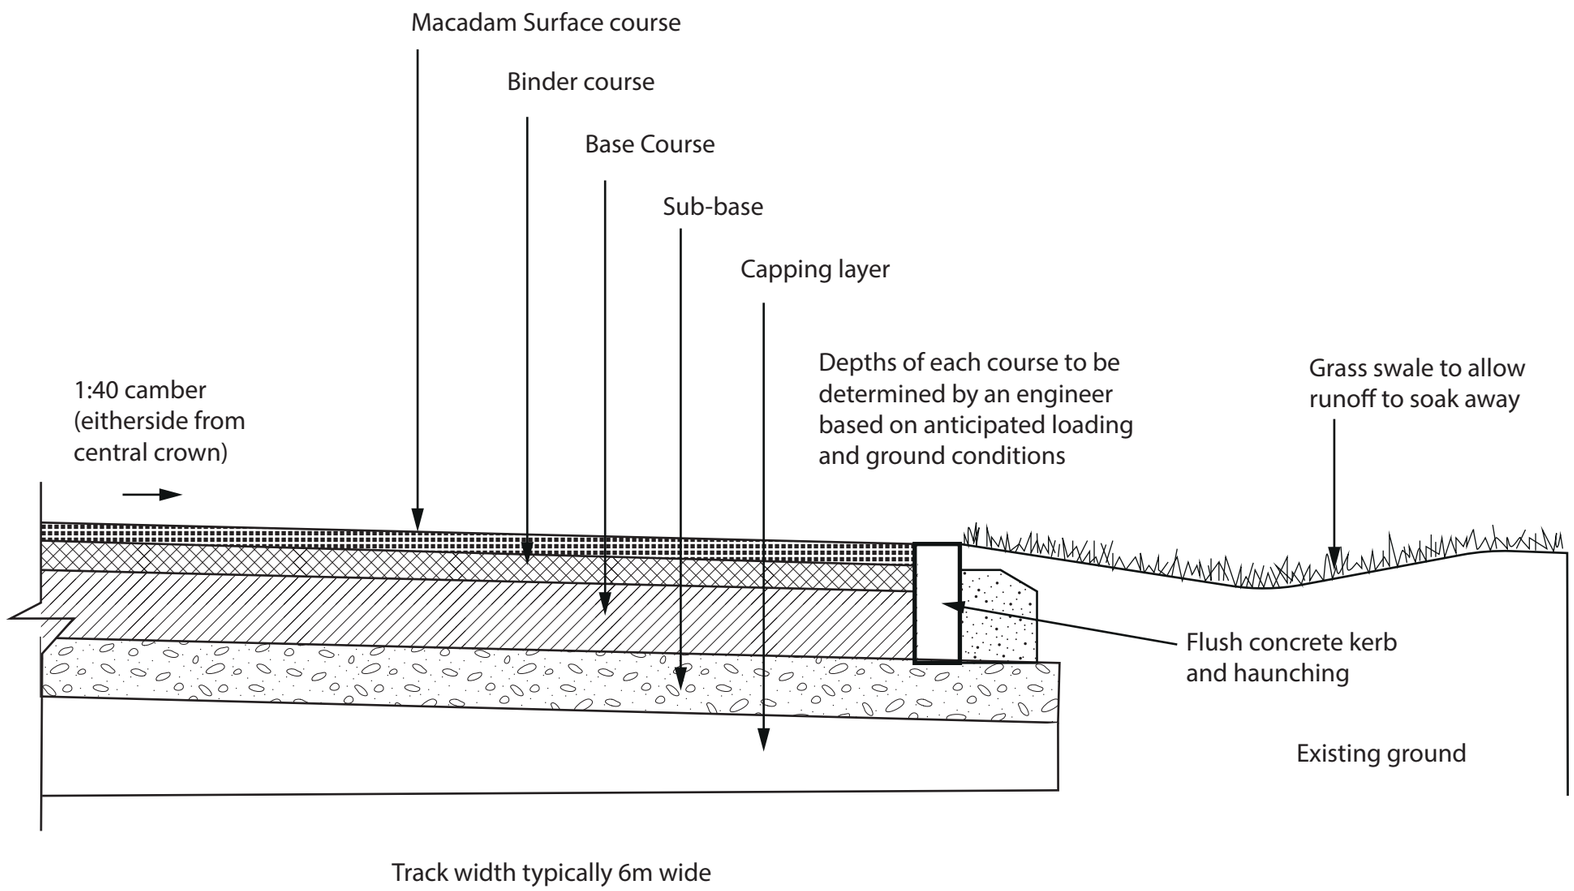

STATERA
BALANCING THE GRID

Date: 30.01.24
Scale: 1:10 @ A3
DWG No: SD_10

Revision	Date	Comment

0 0.2 0.4 0.6 0.8 1 M

Client: Statera
Project: Culham BESS
Title: Macadam Access Track